



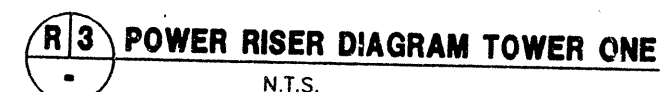


Wesler-Cohen Associates
Consulting Engineers
740 Broadway
Amityville, New York 11701

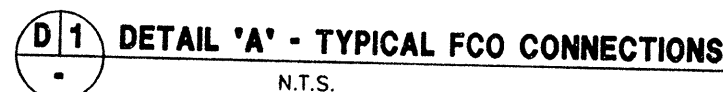

No.	Date	Revision	Approved
-----	------	----------	----------

The World Trade Center

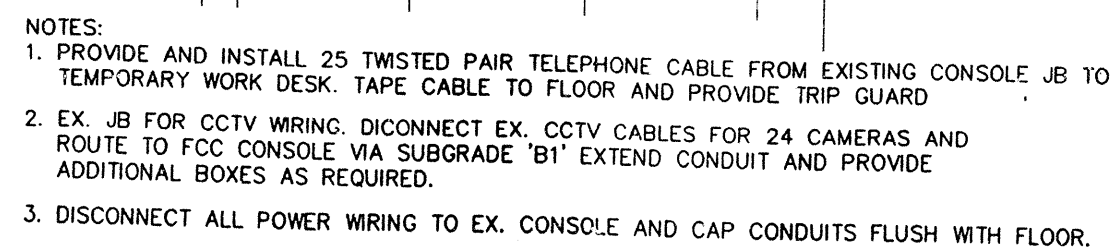

D 4 REMOVALS AND RELOCATIONS - TOWER ONE AND TWO
 (TOWER TWO SIMILAR, OPPOSITE HAND)

NOTE: ALL EQUIPMENT SUPPLIED BY PORT AUTHORITY AND INSTALLED BY CONTRACTOR. U.O.N

**TOWER ONE, TWO
AND BLDG. FOUR
DETAILS AND TOWER
ONE RISER DIAGRAM**

This drawing subject to conditions in contract
All inventions, ideas, designs and methods
herein are reserved to Port Authority and
may not be used without its written consent.

<u>W.F.</u>	<u>H.A.S.</u>	<u>S.C.</u>
Task Leader	Drawn by	Checked By

Date 05/24/96 Scale AS SHOWN

Contract Number	Drawing Number
-----------------	----------------

WTC-861.089 E-3